As Constructed Template

Application No: _____
Property Location: _____
Lot No: _____
Plan No: _____
Date: _____
Plumber Name: _____

Fixtures Installed: _____ **WC's Installed:** _____ **Backflow Devices:** _____

LEGEND

New House Drain _____ Existing Sewer Line - - - - - - - - - - - - - - - - -

● = Sanitary Drainage Point
B = Basin
BTH = Bath
EPW = Elevated Pipework
FWG = Floor Waste Gully
IO = Inspection Opening
IOS = Inspection Opening to Surface
LT = Laundry Tub
ORG = Overflow Relief Gully
SHR = Shower
(T) = Trapped
SK = Sink
ST = Stack
V = Vent
WC = Water Closet
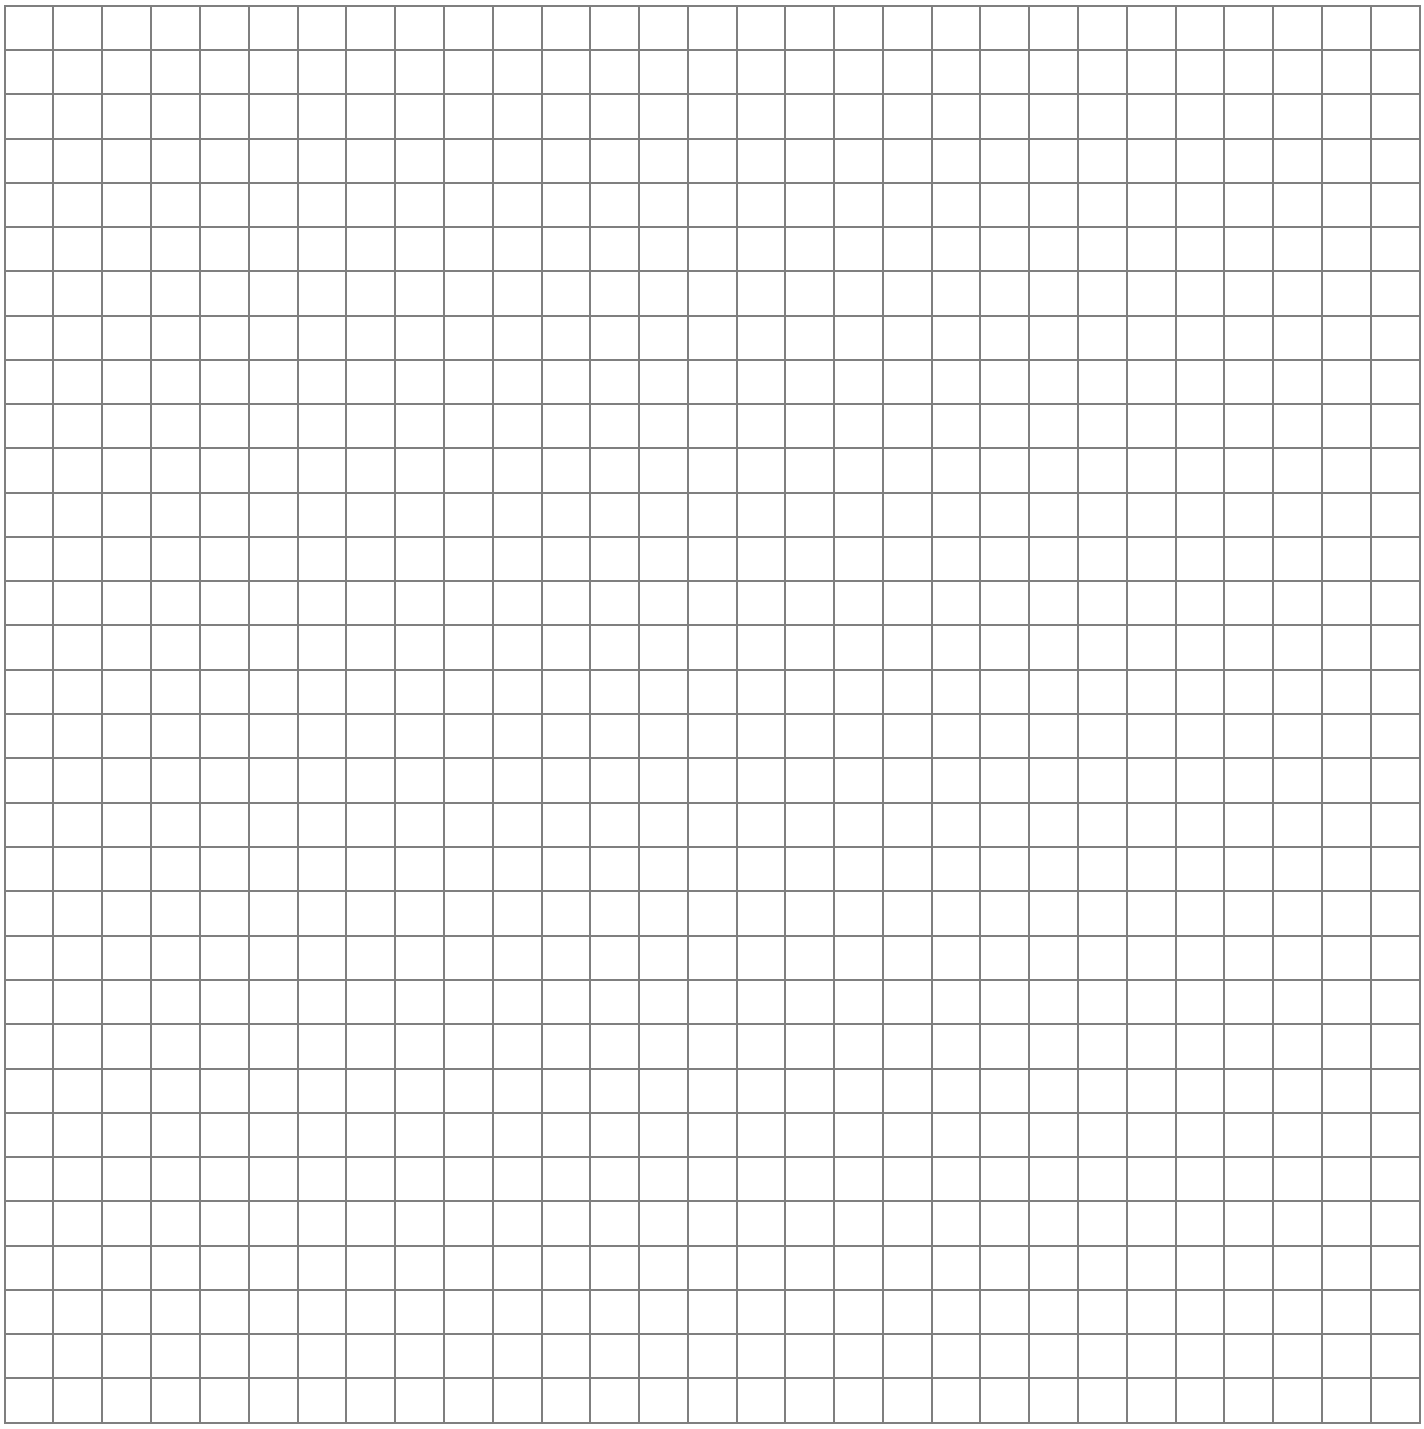
Scale: _____